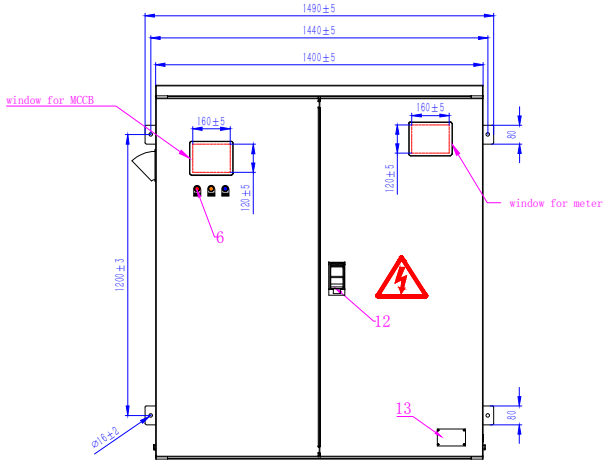
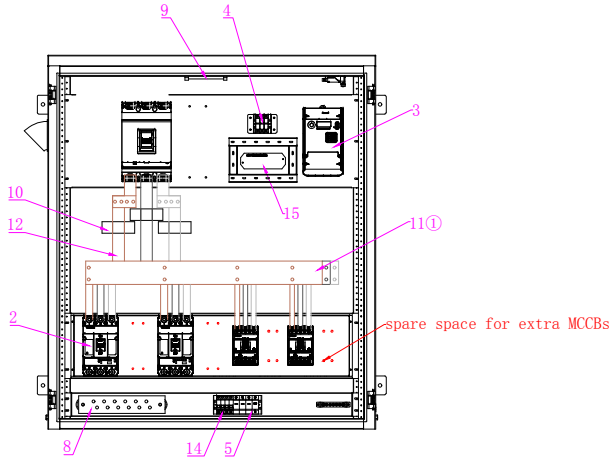
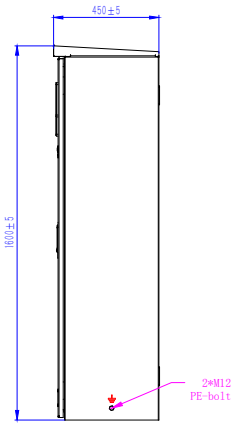




Front view




Layout drawing
without internal door



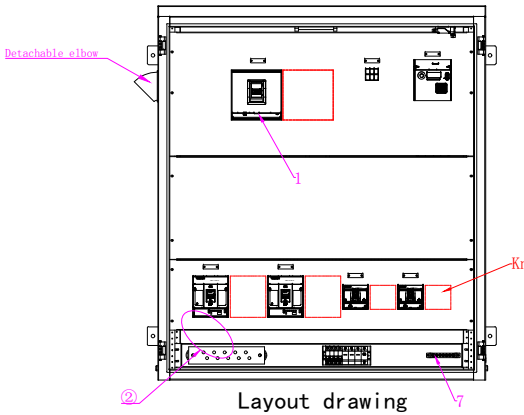
Right view





Layout drawing
without door

## Bill of Material

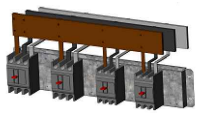
| S.N | Name | Specif | Qty |
|---|---|---|---|
| 1 | I/C MCCB | 3P/1600A(Adjustable) | 1 |
| 2 | O/G MCCB | 3P/500A&200A(Adjustable) | 4 |
| 3 | Meter | 3P4W/CT | 1 |
| 4 | Fuse | RT18-32X | 3 |
| 5 | SPD | T1/4P/25kA | 1 |
| 6 | Signal light | AC/DC220V | 3 |
| 7 | PE-bar | TMY-30*2.5 | 1 |
| 8 | N-bar | TMY-120*10/ | 1 |
| 9 | Lamp | LED | 1 |
| 10 | CTs | 2000/5A 0.2S | 3 |
| 11 | Busbar | TMY-150*10 | 3sets |
| 12 | Lock | 3-point locking | 1 |
| 13 | Nameplate | Aluminum/1mm | 1 |
| 14 | MCB | 4P/63A | 1 |
| 15 | TB | FJ6/DFY1 | 1 |

Technical Parameter
1. Material:Galvanized sheet;
2. Thickness:3.0mm;
3. Use outdoor IP54;
4. RAL 7035;
5. Installation methods:
Outdoor with possibility for
mounting on: H-Pole (cross arms)
or Rigid free standing & floor mounting.

NOTE:
①:



②:

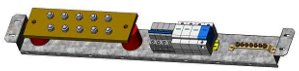

新沂市五联电气科技
SMART ELECTRICAL ENGINEERING CO., LTD.

# 新沂市五联电气科技有限公司

SMART ELECTRICAL ENGINEERING Co.,Ltd

| | | | | | |
|---|---|---|---|---|---|
| 版本 Version | T1 | 图纸名称 Drawing Title | Layout drawing | 绘图 Drawn | W.T |
| 文件编号 Document Number | WL-M/N-DQ2101 | 项目名称 Project Name | | 审核 Checked | M.K |
| 单位 Unit | mm | 产品型号 Product Model | LVDB-1000kVA | 核准 Approval | Sim.xu |
| 绘制日期 Drawing Date | 11/May/2026 | 工程图号 Drawing Number | | 比例 Scale | 1:1 |

电话 TEL : +86 15951977801
网址 URL : www.wuliansee.com
邮箱 Mail : olivia@wuliansee.com

MB版本 V02.2106 Pagination 1